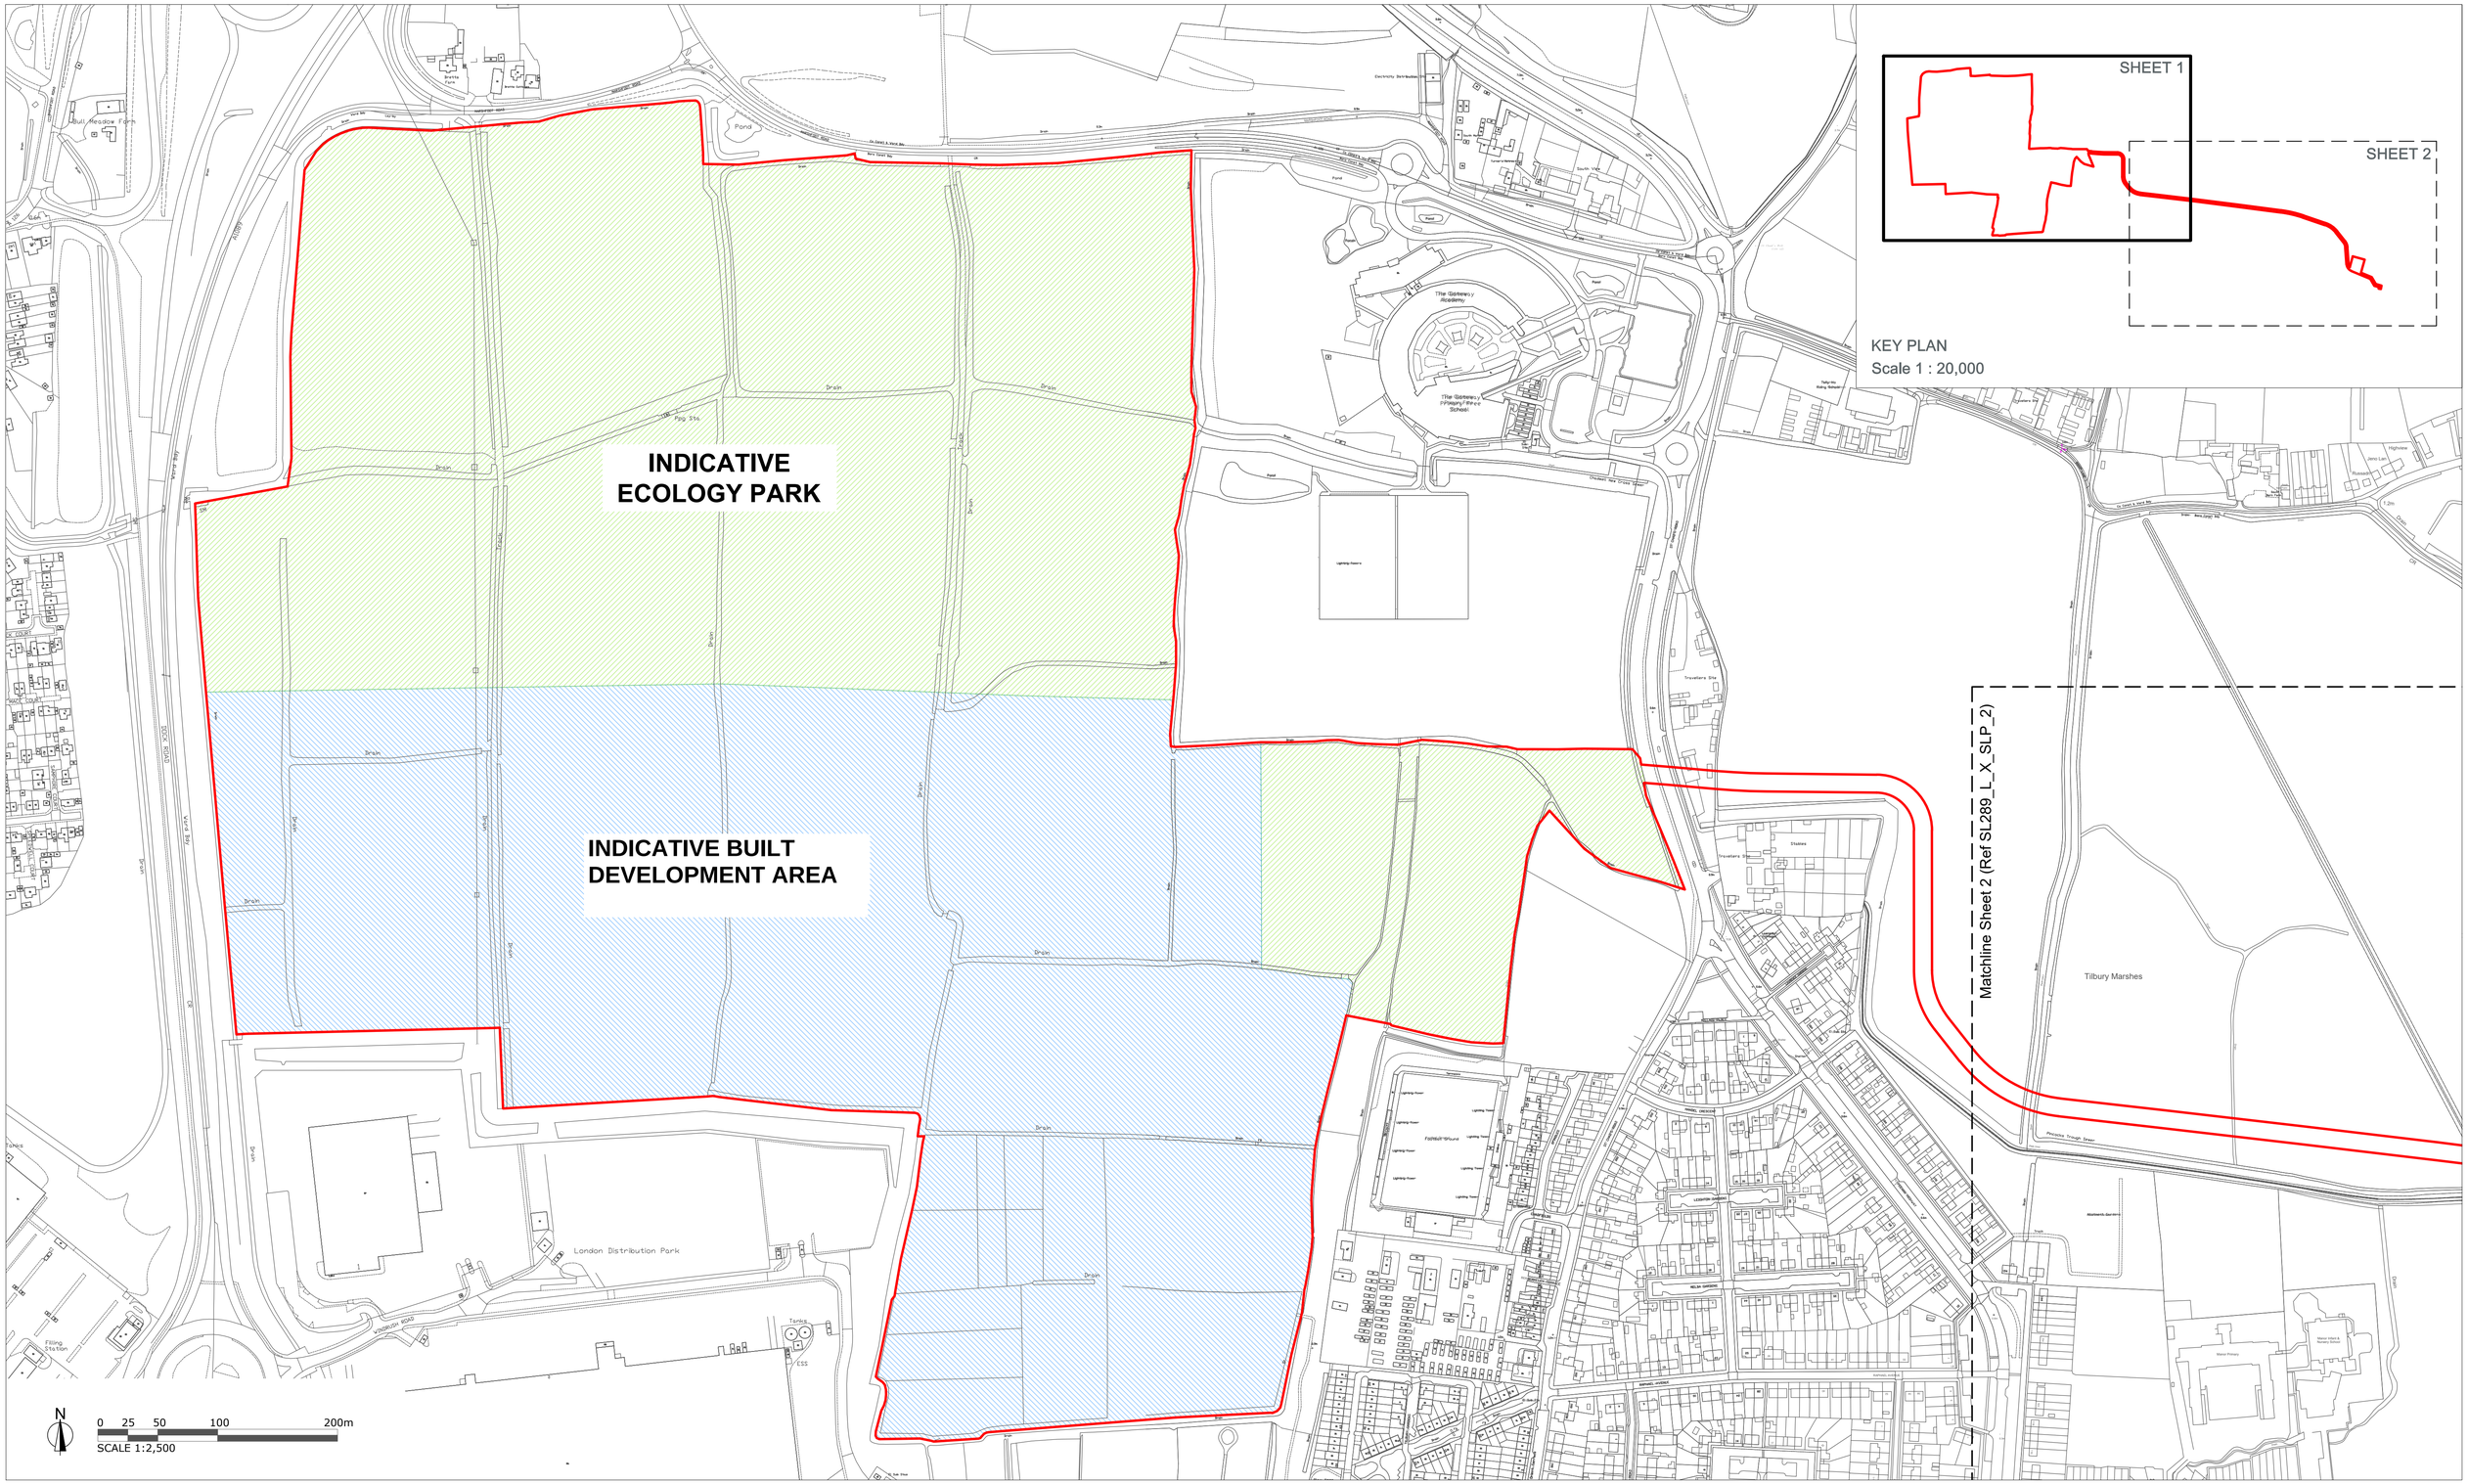

STATERA
BALANCING THE GRID

Legend

- Site location
- Indicative ecology park
- Indicative built development area

Revision	Date	Comment
-	-	-

ON BEHALF
FUTURE DEV 2 LIMITED

PROJECT
THURROCK DATA CENTRE

DATE	17 July 2026
SCALE	1 : 2,500 @ A1
DWG No	SL289__L__X__SLP__1
APPROVED	NV

TITLE
SITE LOCATION PLAN
SHEET 1 OF 2

© Statera Energy Limited. Based on Ordnance Survey map with the permission of His Majesty's Stationery Office. Crown Copyright Statera Energy Limited Emapsite Licence AC0000808122.